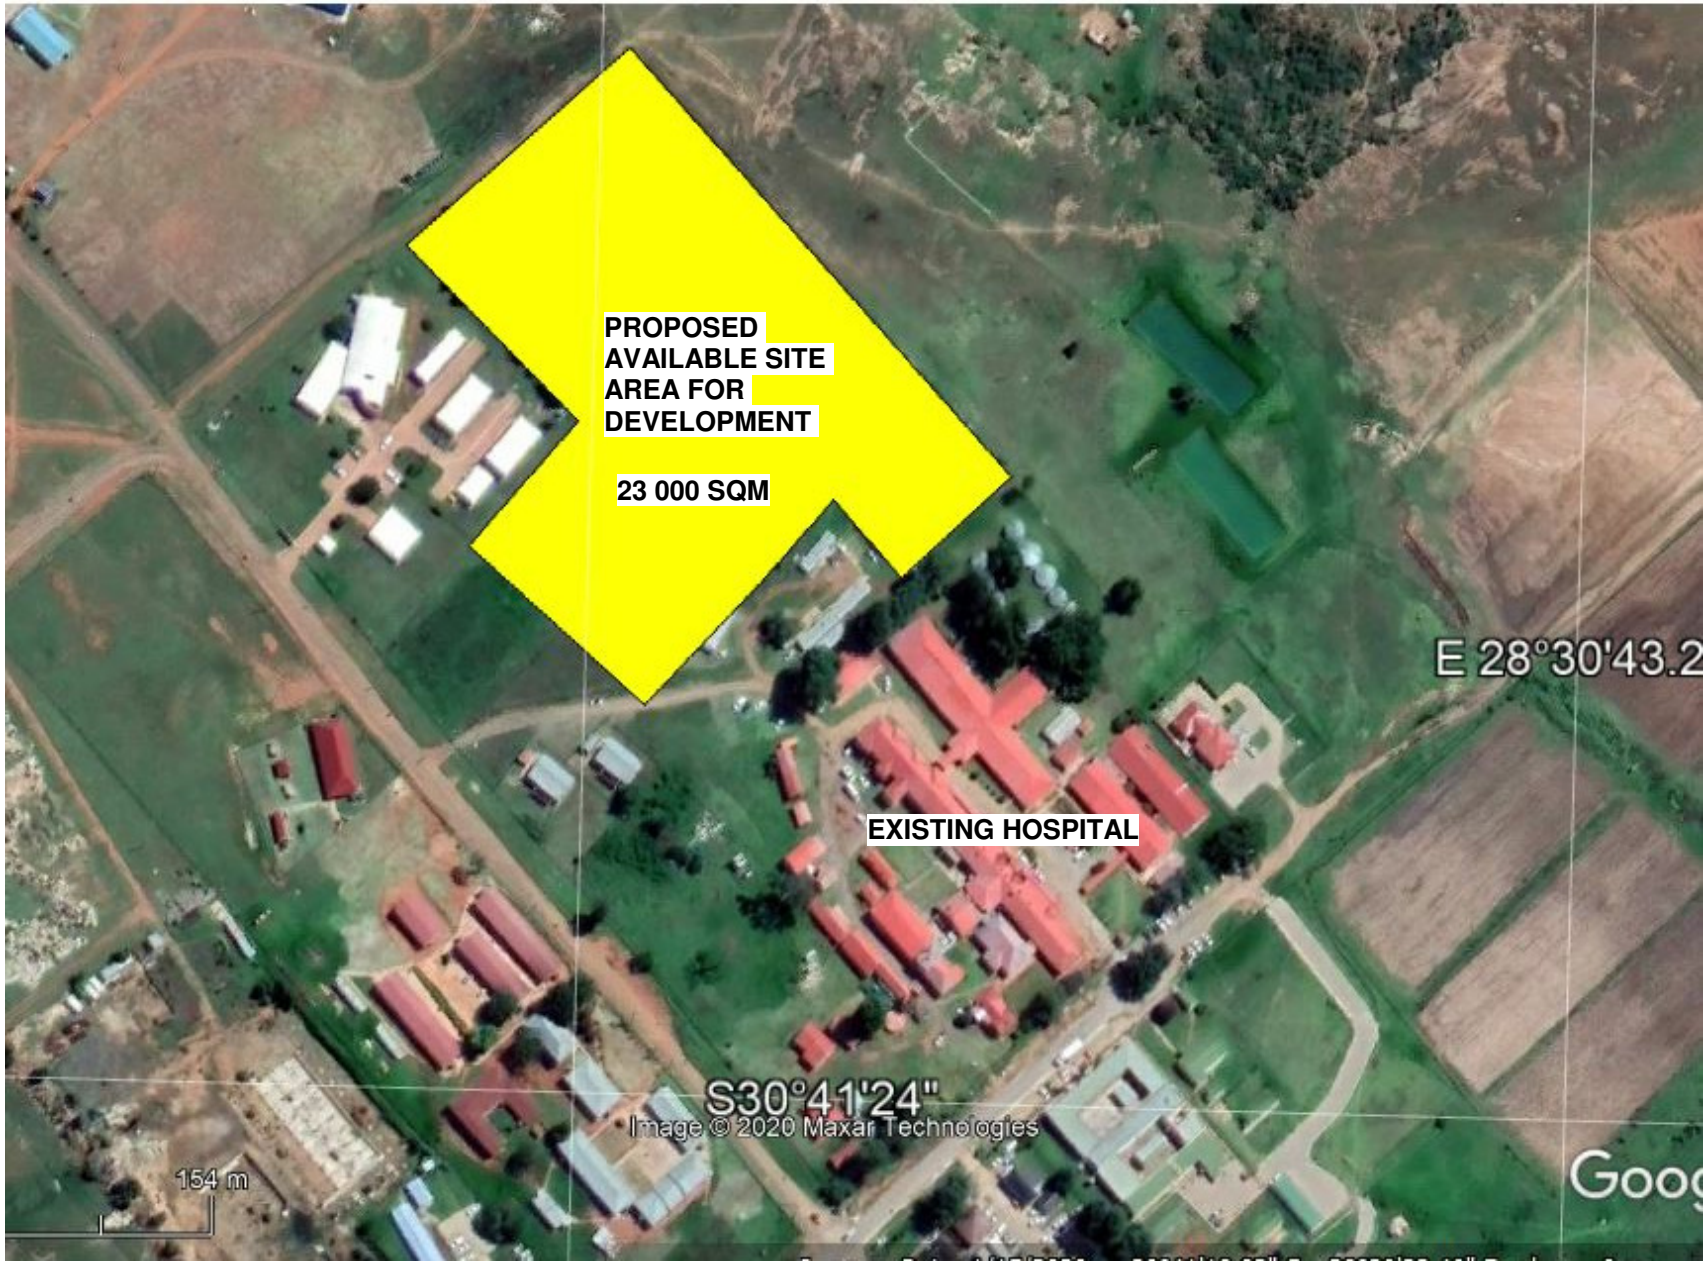

DOCUMENT STATUS	TENDER
NOTES:	
PROJECT DESCRIPTION	TAYLOR BEQUEST MOUNT FLETCHER - 500 BED FIELD HOSPITAL
PROJECT NUMBER	701016
DRAWING DESCRIPTION	AVAILABLE SITE FOR DEVELOPMENT
DRAWING NUMBER	701016 OO
REVISION	
DRAWN	RDP
CHECKED	RDP
DATE	7/01/2020
SCALE	
CLIENT	Province of the EASTERN CAPE HEALTH

REV	DATE	DESCRIPTION