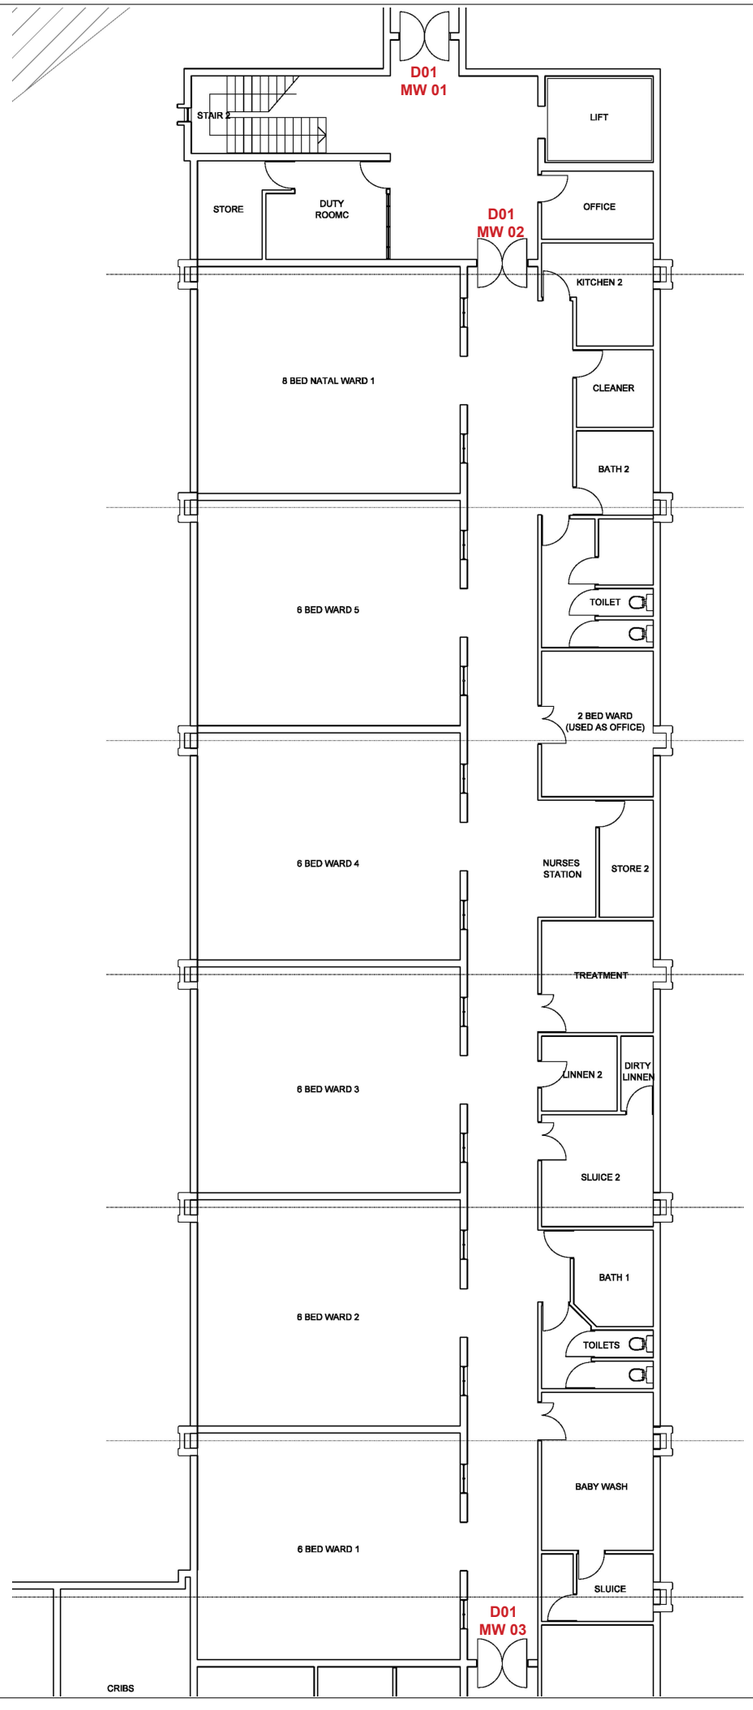

MATERNITY WARD
FLOOR PLAN
SCALE 1-100

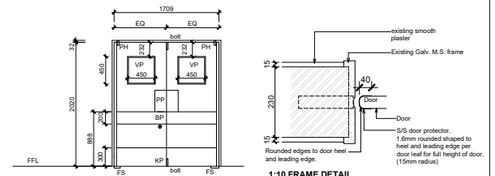

1:10 FRAME DETAIL

DOOR NO'S:	MW 01 MW 02 MW 03

D01

NO. REQD.	1
DESCRIP.	1709 X 2020 X 40mm flush panel door consisting of :- Masonite veneered solid laminated core - S.A.B.S Heavy Duty Interior equal double leaf with rounded H/W edge meeting styles Rounded hardwood concealed edges x 2 off at heel and leading edge to door. 450 X 450mm glazed view panels with single rebated H/W frame with H/W glazing bead to detail
FINISH	Door to be finished as follows: No.1 coat Dulux Primer for Wood - spot prime code D191-0801 No.1 coat Dulux Universal Undercoat code M371-2100 No.2 coats Dulux 'Pearlglo' Non-Drip Gloss Enamel code D260 Line Colour: To match existing hospital doors All applied in strict accordance to manufacturers recommendations
GLAZING	6.38mm laminated clear safety glazed view panels - H/W glazing bead to detail
REMARKS	

FRAME	
DESCRIP.	Existing frame to be re-used and reworked to accommodate the new door mechanism.
FINISH	Existing frame to be finished as follows: Rust spots to be treated with Rust-Stop No.1 coat Galvogrip Primer or Etch Primer depending on existing door treatment No.1 coat Dulux Universal Undercoat code M371-2100 (tinted to final shade). No.2 coat Dulux 'Pearlglo' Non-drip Gloss Enamel code D260 Line Colour: To match existing All applied in strict accordance to manufacturers recommendations. All to Architects approval.
IRONM.	Refer to ironmongery schedule. Door to comprise: 1.6mm x 300mm S/S Kickplate Grade 430 Satin Brush finish, drilled and countersunk for screw fixing to both sides of door. 1.6mm x 200mm S/S Bump Plate Grade 430 Satin Brush finish, drilled and countersunk for screw fixing to both sides of door. 1.5mm x 150mm x 350mm long S/S Push Plates Grade 430 Satin Brush finish, drilled and countersunk for screw fixing to both sides of door. Heavy Duty Universal Floor Spring complete with top pivot hinge. BTS75DAT-HO Flush bolt to leaf opposite lock.

TYPICAL MATERNITY WARD
DOOR REPLACEMENT
SCALE 1-50

NOTES

ALL DIMENSIONS AND LEVELS ARE TO BE VERIFIED ON SITE PRIOR TO COMMENCING, SETTING OUT, WORKSHOP DRAWINGS OR CONSTRUCTION

FIGURED DIMENSIONS ONLY TO BE USED, DRAWINGS ARE NOT TO BE SCALED

DISCREPANCIES, ERRORS AND OMISSIONS ARE TO BE BROUGHT TO THE ARCHITECTS ATTENTION IMMEDIATELY THEY BECOME EVIDENT

SHOP DRAWINGS TO BE SUBMITTED FOR APPROVAL PRIOR TO MANUFACTURE OR INSTALLATION

COPYRIGHT AND RIGHT OF REPRODUCTION OF THIS DRAWING OR ANY PORTION THEREOF IS RESERVED BY THE ARCHITECTS

TRIYIRON INFRASTRUCTURE

Province of the EASTERN CAPE HEALTH

Rev	Date	Revision

Project
ECDOH PMU-2

Butterworth Hospital

Title
Maternity Door Replacement

Scale	Date	Drawn	Checked
1:50/1:100	2024-07-15	RSC	WAM

DRAWING No
240028-PRF-17-201

REVISION
0